


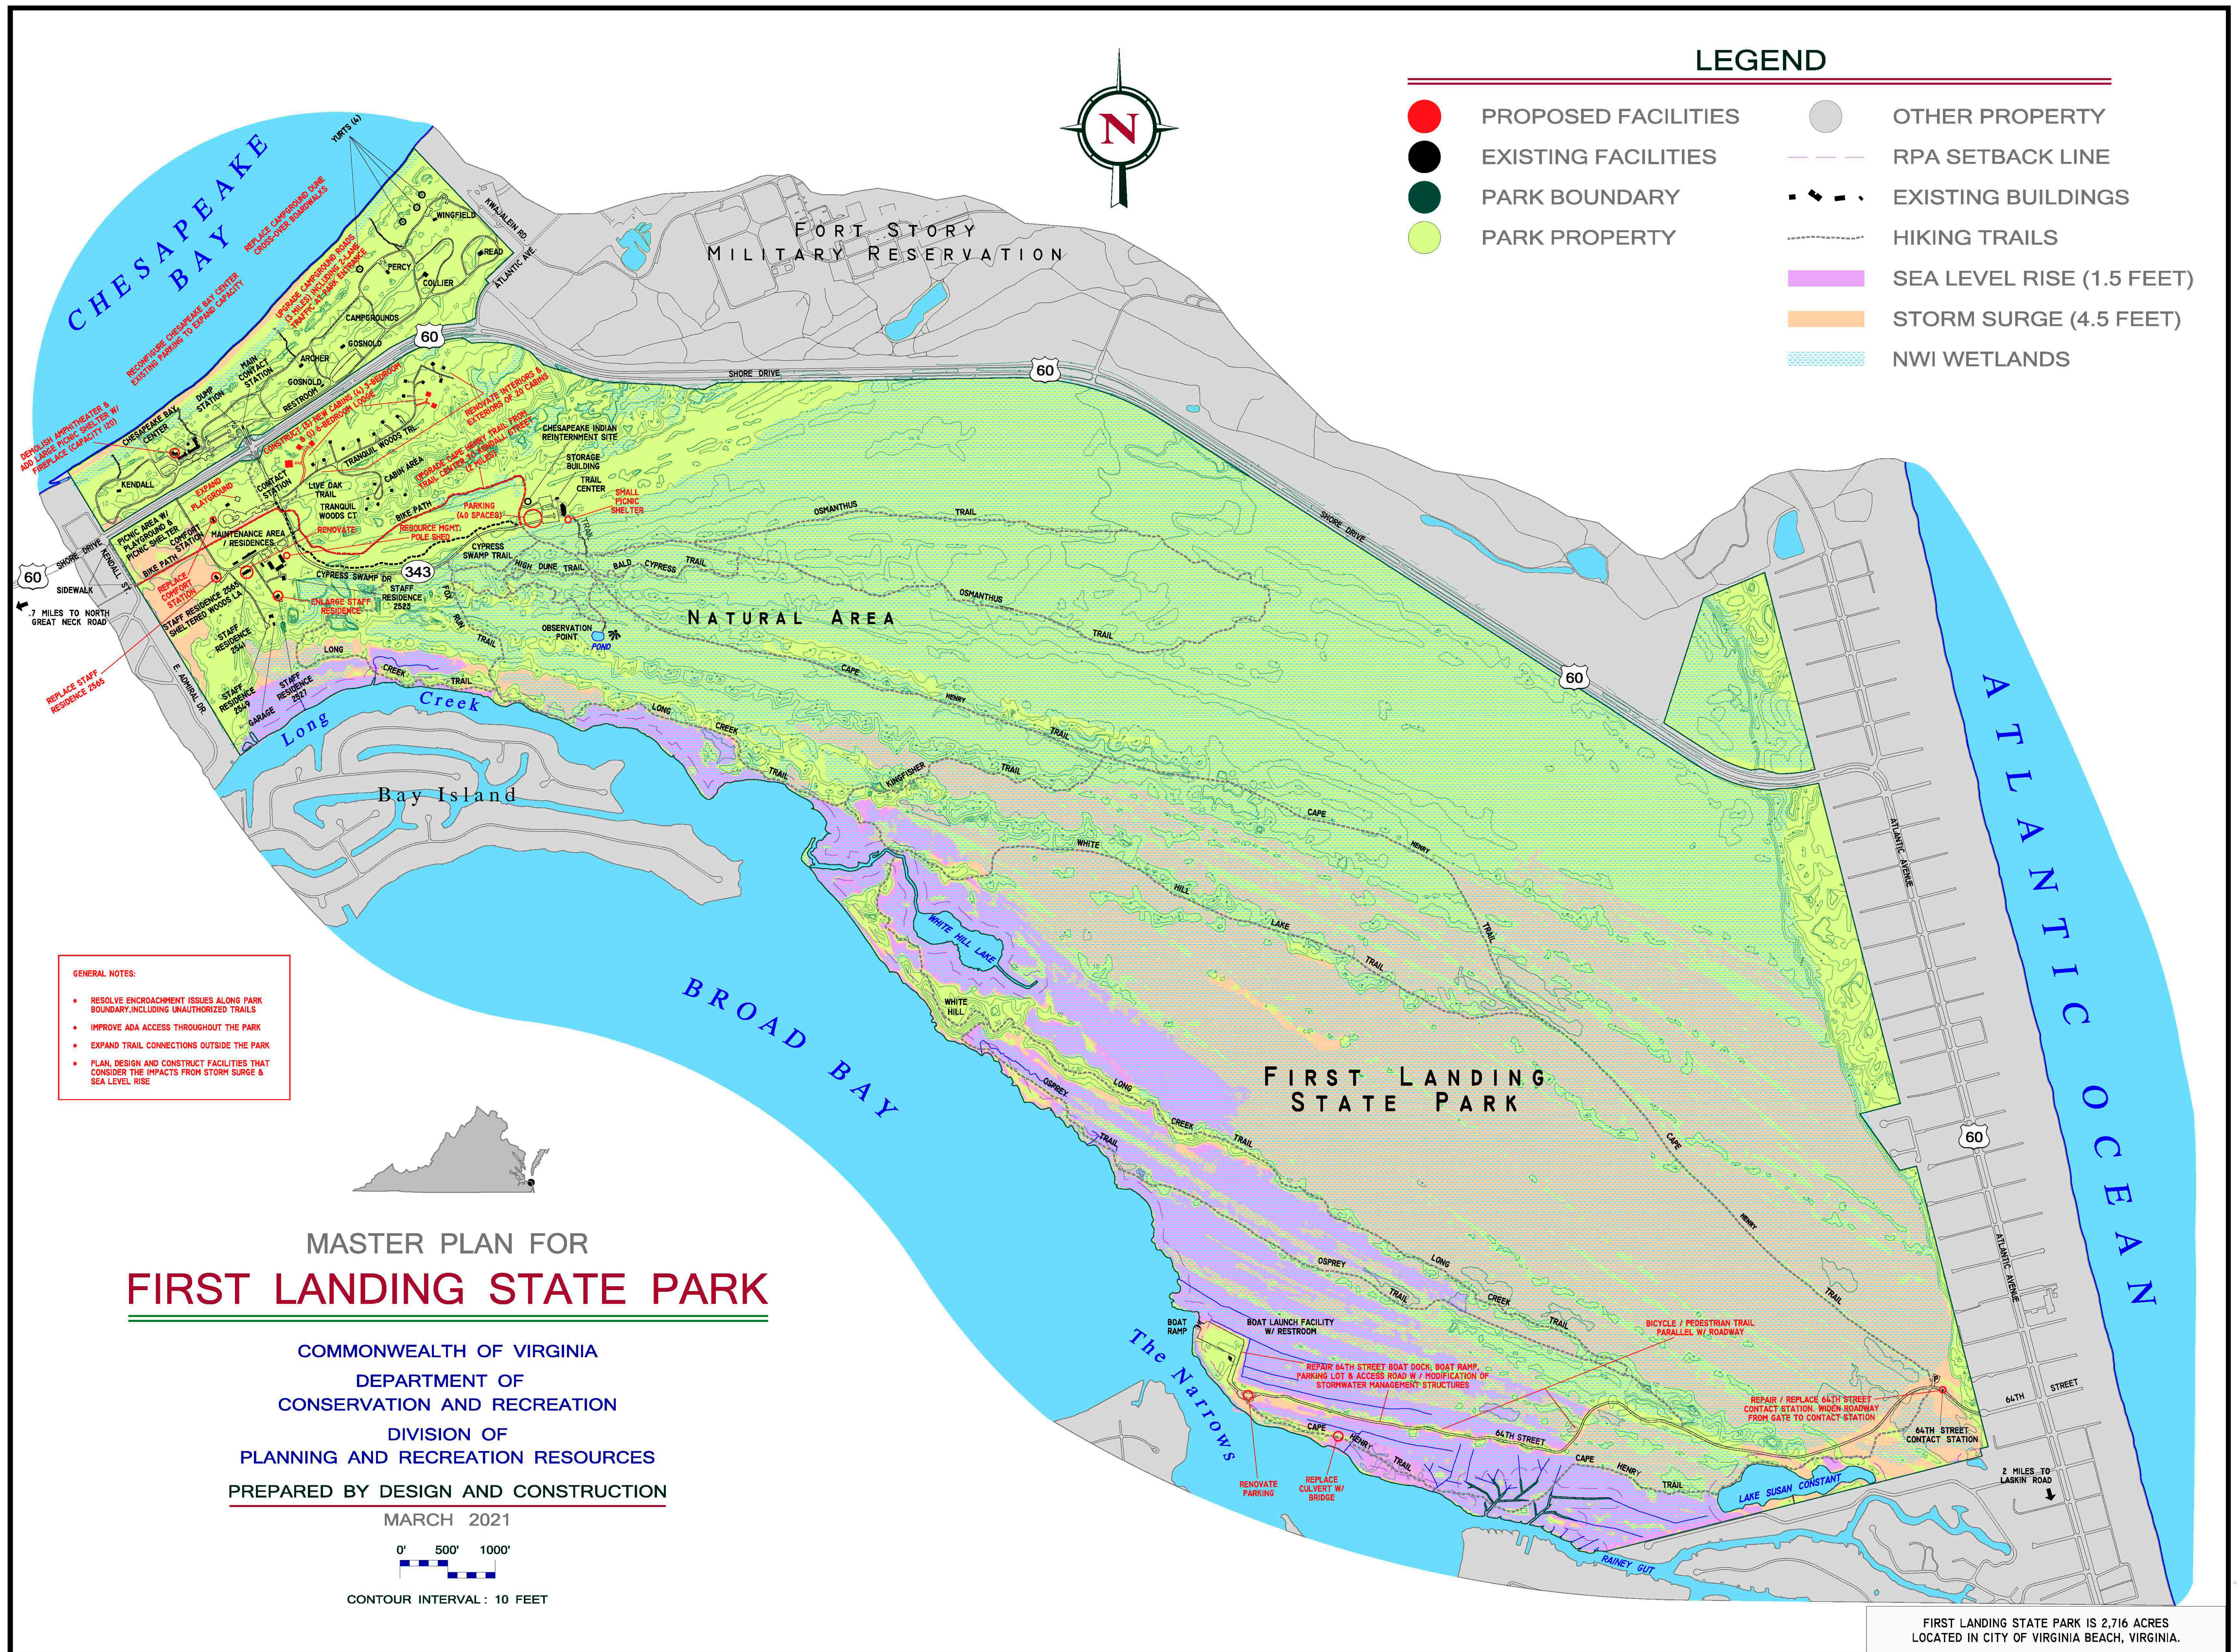

LEGEND

- |                       |                           |
|-----------------------|---------------------------|
| ● PROPOSED FACILITIES | ● OTHER PROPERTY          |
| ● EXISTING FACILITIES | --- RPA SETBACK LINE      |
| ● PARK BOUNDARY       | --- EXISTING BUILDINGS    |
| ● PARK PROPERTY       | --- HIKING TRAILS         |
|                       | SEA LEVEL RISE (1.5 FEET) |
|                       | STORM SURGE (4.5 FEET)    |
|                       | NWI WETLANDS              |


GENERAL NOTES:

- RESOLVE ENCROACHMENT ISSUES ALONG PARK BOUNDARY, INCLUDING UNAUTHORIZED TRAILS
- IMPROVE ADA ACCESS THROUGHOUT THE PARK
- EXPAND TRAIL CONNECTIONS OUTSIDE THE PARK
- PLAN, DESIGN AND CONSTRUCT FACILITIES THAT CONSIDER THE IMPACTS FROM STORM SURGE & SEA LEVEL RISE

MASTER PLAN FOR  
FIRST LANDING STATE PARK

COMMONWEALTH OF VIRGINIA  
DEPARTMENT OF  
CONSERVATION AND RECREATION  
DIVISION OF  
PLANNING AND RECREATION RESOURCES  
PREPARED BY DESIGN AND CONSTRUCTION

MARCH 2021

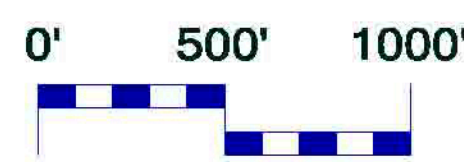

CONTOUR INTERVAL : 10 FEET

FIRST LANDING STATE PARK IS 2,716 ACRES  
LOCATED IN CITY OF VIRGINIA BEACH, VIRGINIA.